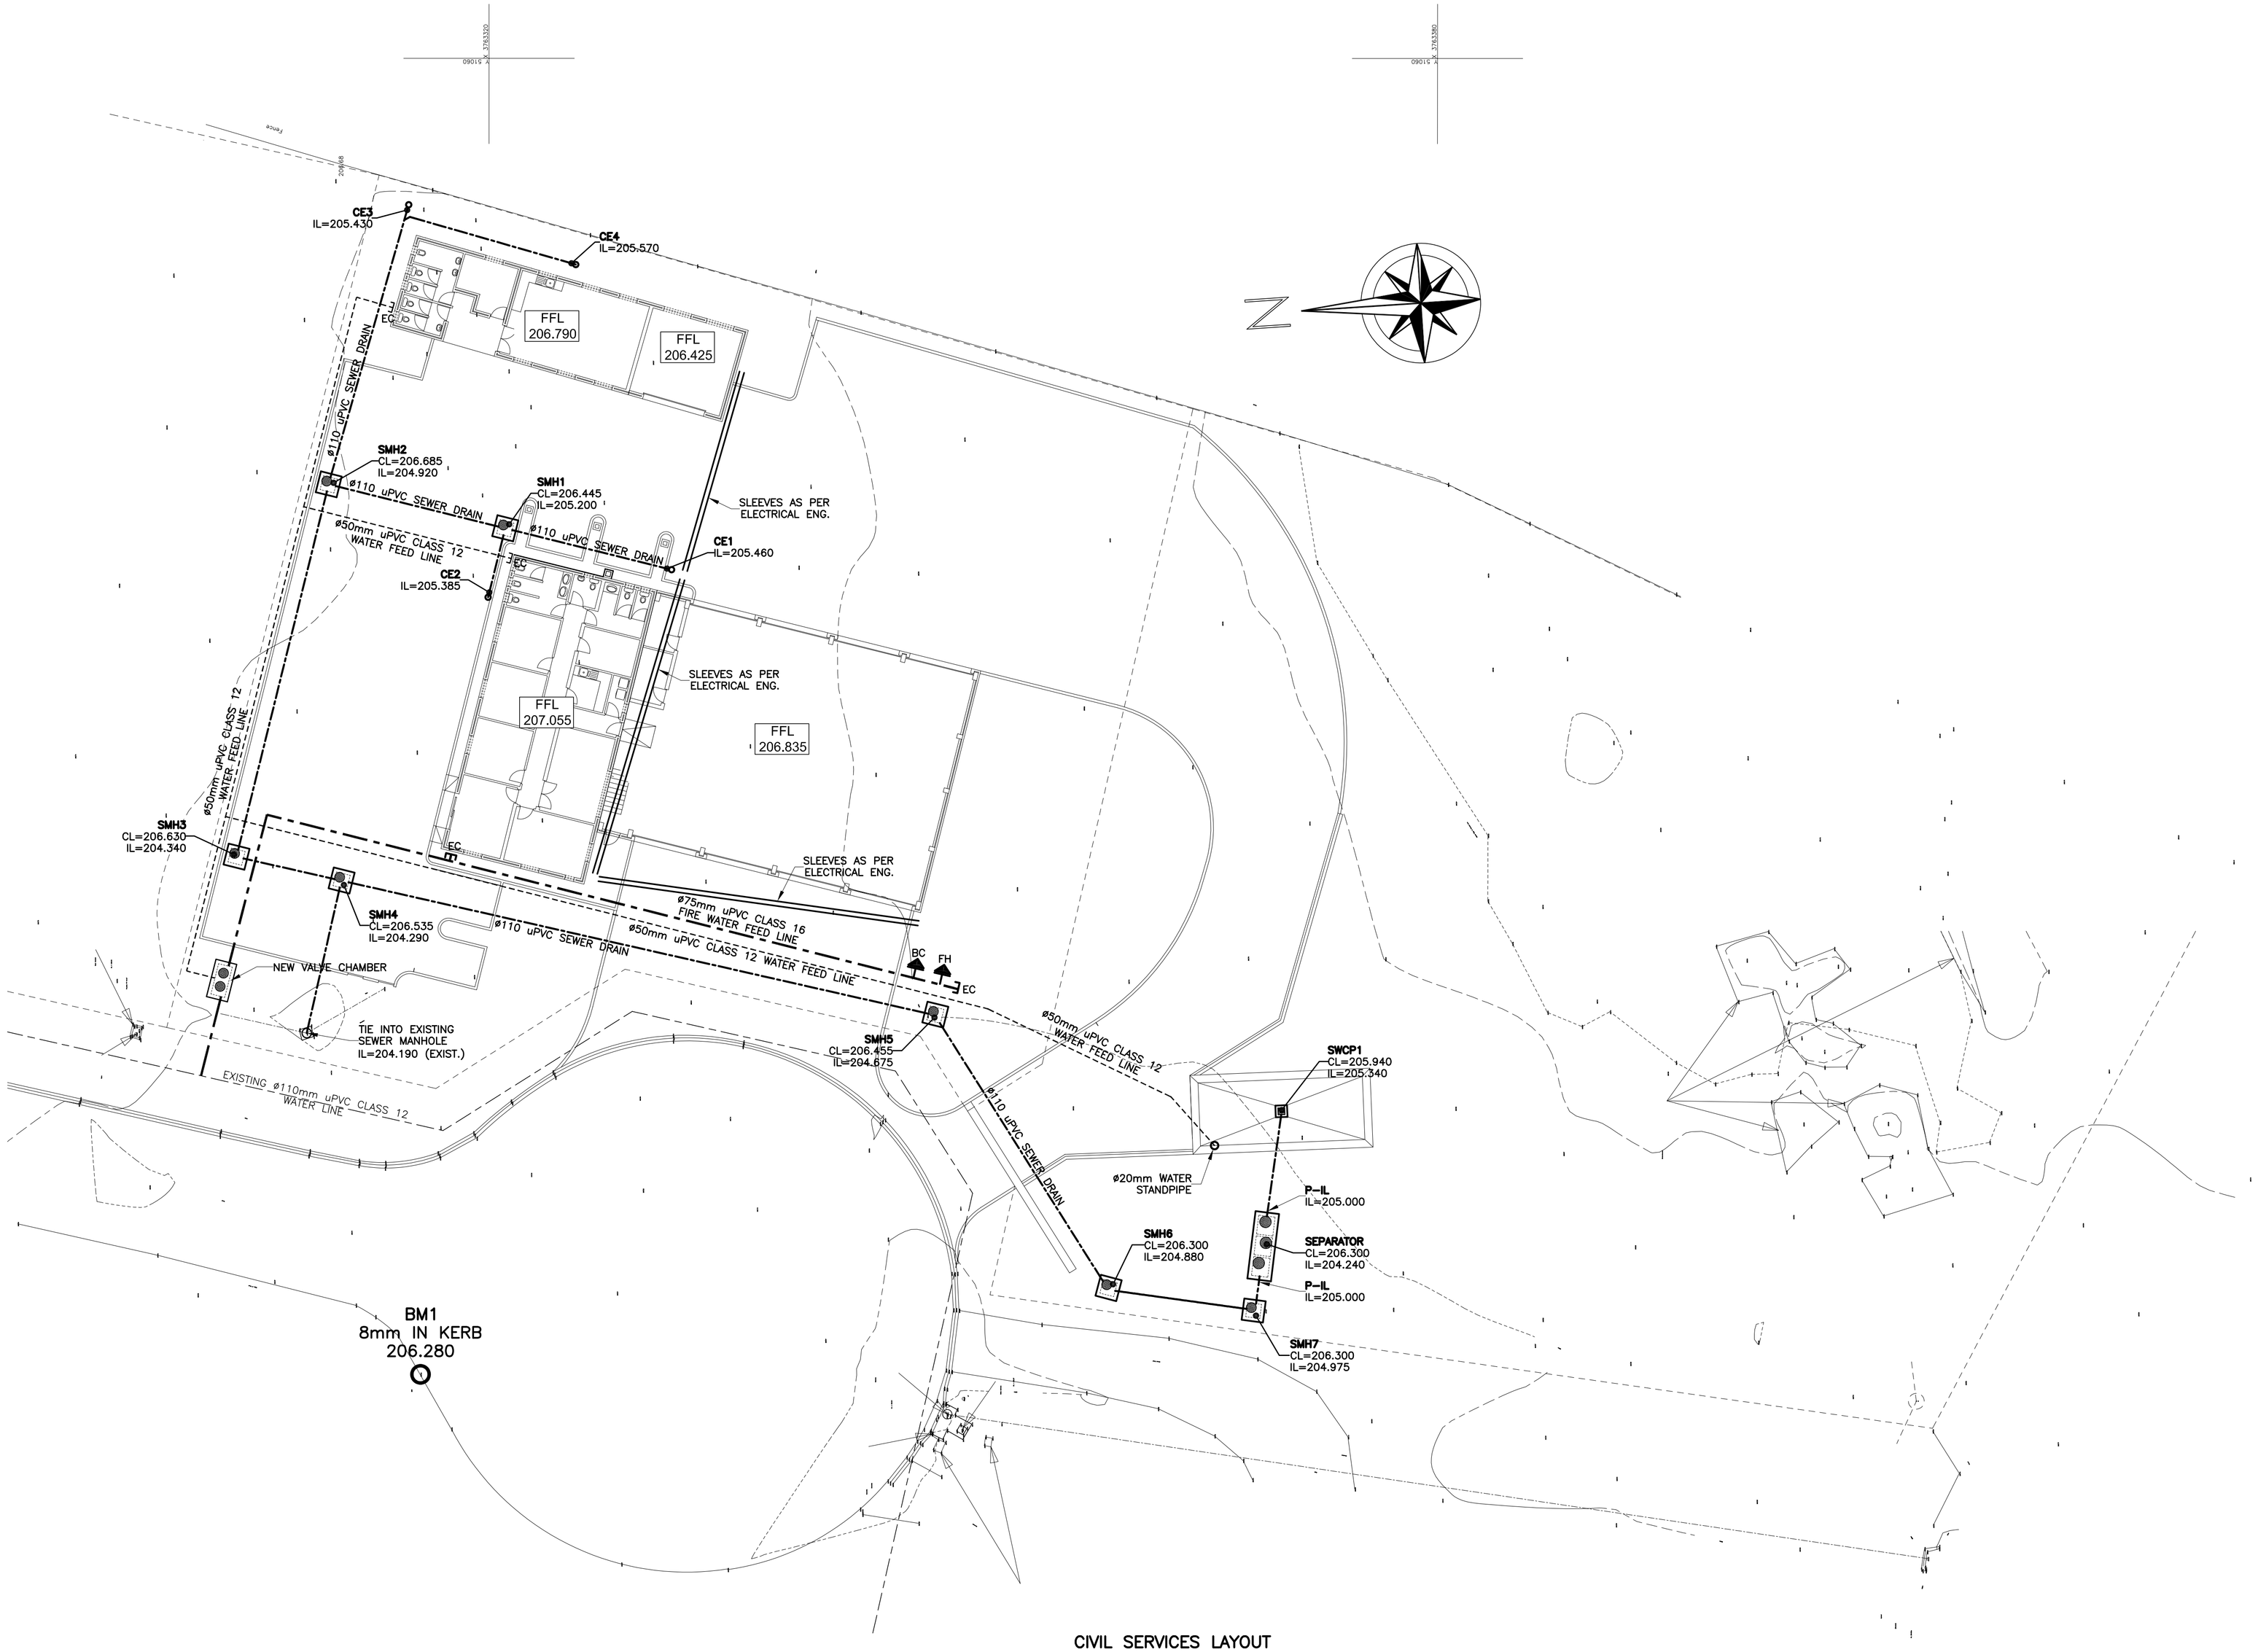

CIVIL SERVICES LAYOUT
SCALE: 1 : 200

© COPYRIGHT
THIS DRAWING AND DESIGN ARE CONFIDENTIAL AND THE PROPERTY OF KANTEY & TEMPLER AND MAY NOT BE DISCLOSED TO A THIRD PARTY, COPIED/REPRODUCED IN WHOLE OR IN PART, WITHOUT THE WRITTEN PERMISSION OF KANTEY & TEMPLER.

GENERAL NOTES

1. ALL DIMENSIONS TO BE CHECKED ON SITE BEFORE ANY WORK IS PUT IN HAND.
2. ALL MATERIALS AND WORKMANSHIP ARE TO BE IN ACCORDANCE WITH THE LATEST EDITION OF THE STANDARDIZED SPECIFICATION, SABS 1200 AND THE STANDARDS REFERRED TO THEREIN.

No	DESCRIPTION	DRW	DATE	APP
A	ISSUE FOR TENDER	TH	30-03-22	NA

	INITIALS	SIGN	DATE
DESIGNED	T.H		30-Mar-22
DRAWN	T.H		30-Mar-22
PROJECT ENG.	C.G.A		30-Mar-22
APPROVED	C.G.A		30-Mar-22

K&T
KANTEY & TEMPLER
CONSULTING ENGINEERS
Engineering African Development
P O BOX 458 GEORGE SOUTH AFRICA 6530 TEL +27 44 874 2177

CLIENT
Garden Route DISTRICT MUNICIPALITY

PROJECT
NEW FIRE STATION FOR GARDENROUTE DISTRICT MUNICIPALITY
ERF 22494/22495
GEORGE

TITLE
CIVIL SERVICES LAYOUT

DRW No. G5211BA-CE-002

REV No A

z:\g5211-grdm fire station\dwg\tender\g5211ba-se-001 reva